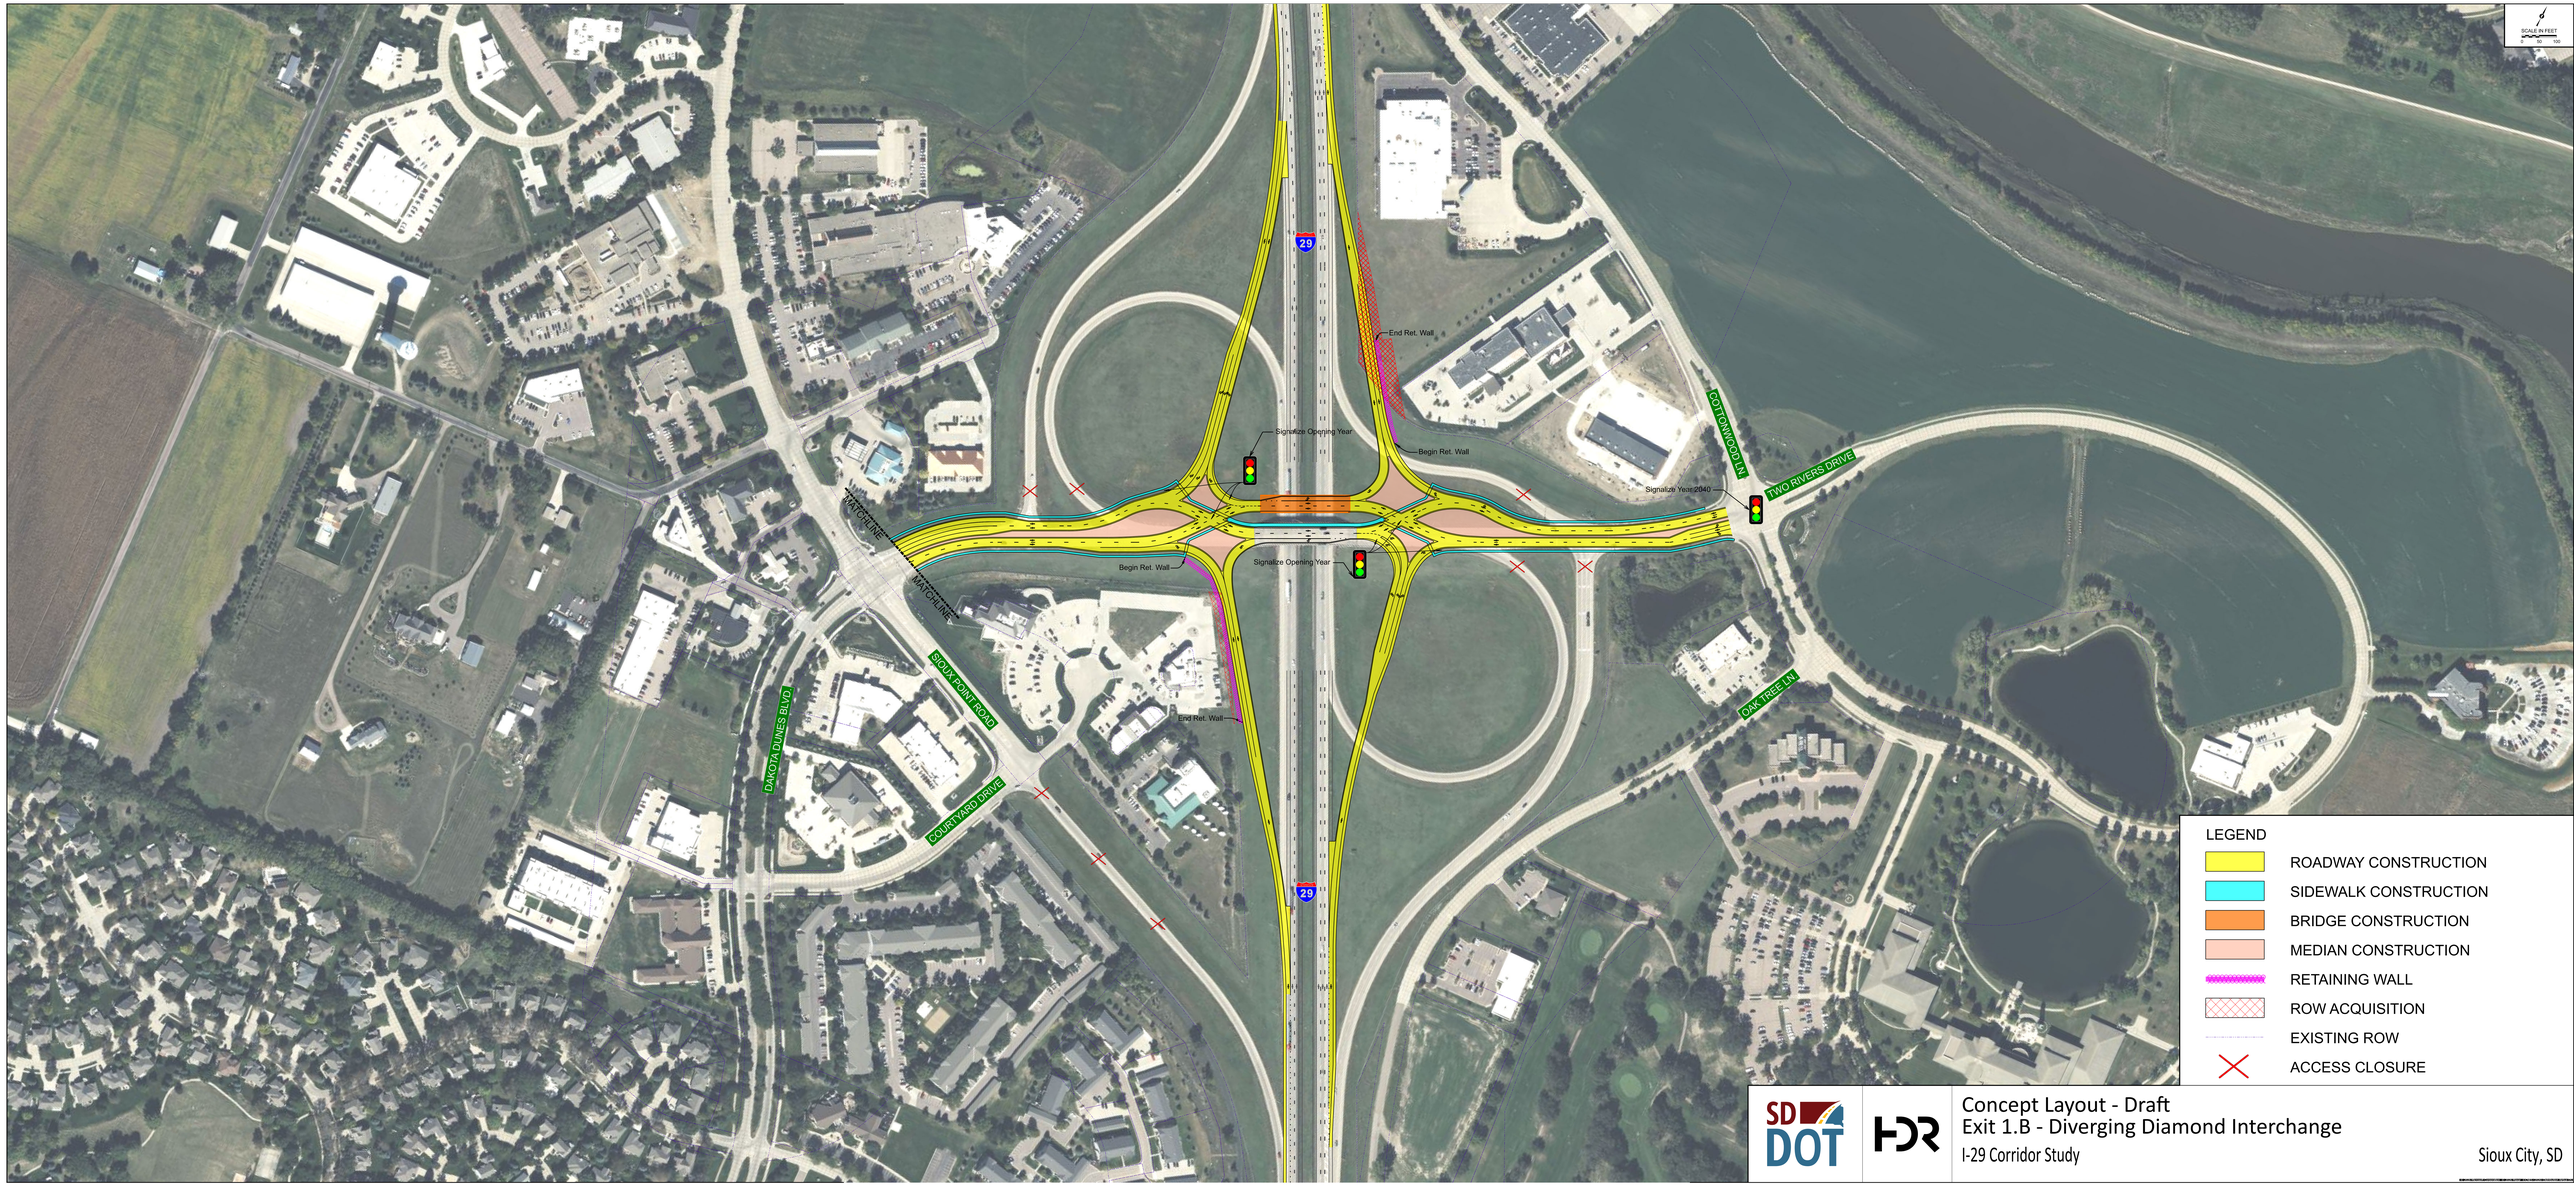
SCALE IN FEET
0 50 100
29
End Ret. Wall
Signalize Opening Year
Begin Ret. Wall
Signalize Year 2040
COTTONWOOD LN
TWO RIVERS DRIVE
MATCHLINE
MATCHLINE
Begin Ret. Wall
Signalize Opening Year
SIOUX POINT ROAD
End Ret. Wall
DAKOTA DUNES BLVD
COURTYARD DRIVE
OAK TREE LN
29
LEGEND
ROADWAY CONSTRUCTION
SIDEWALK CONSTRUCTION
BRIDGE CONSTRUCTION
MEDIAN CONSTRUCTION
RETAINING WALL
ROW ACQUISITION
EXISTING ROW
ACCESS CLOSURE
SD DOT
HDR
Concept Layout - Draft
Exit 1.B - Diverging Diamond Interchange
I-29 Corridor Study
Sioux City, SD